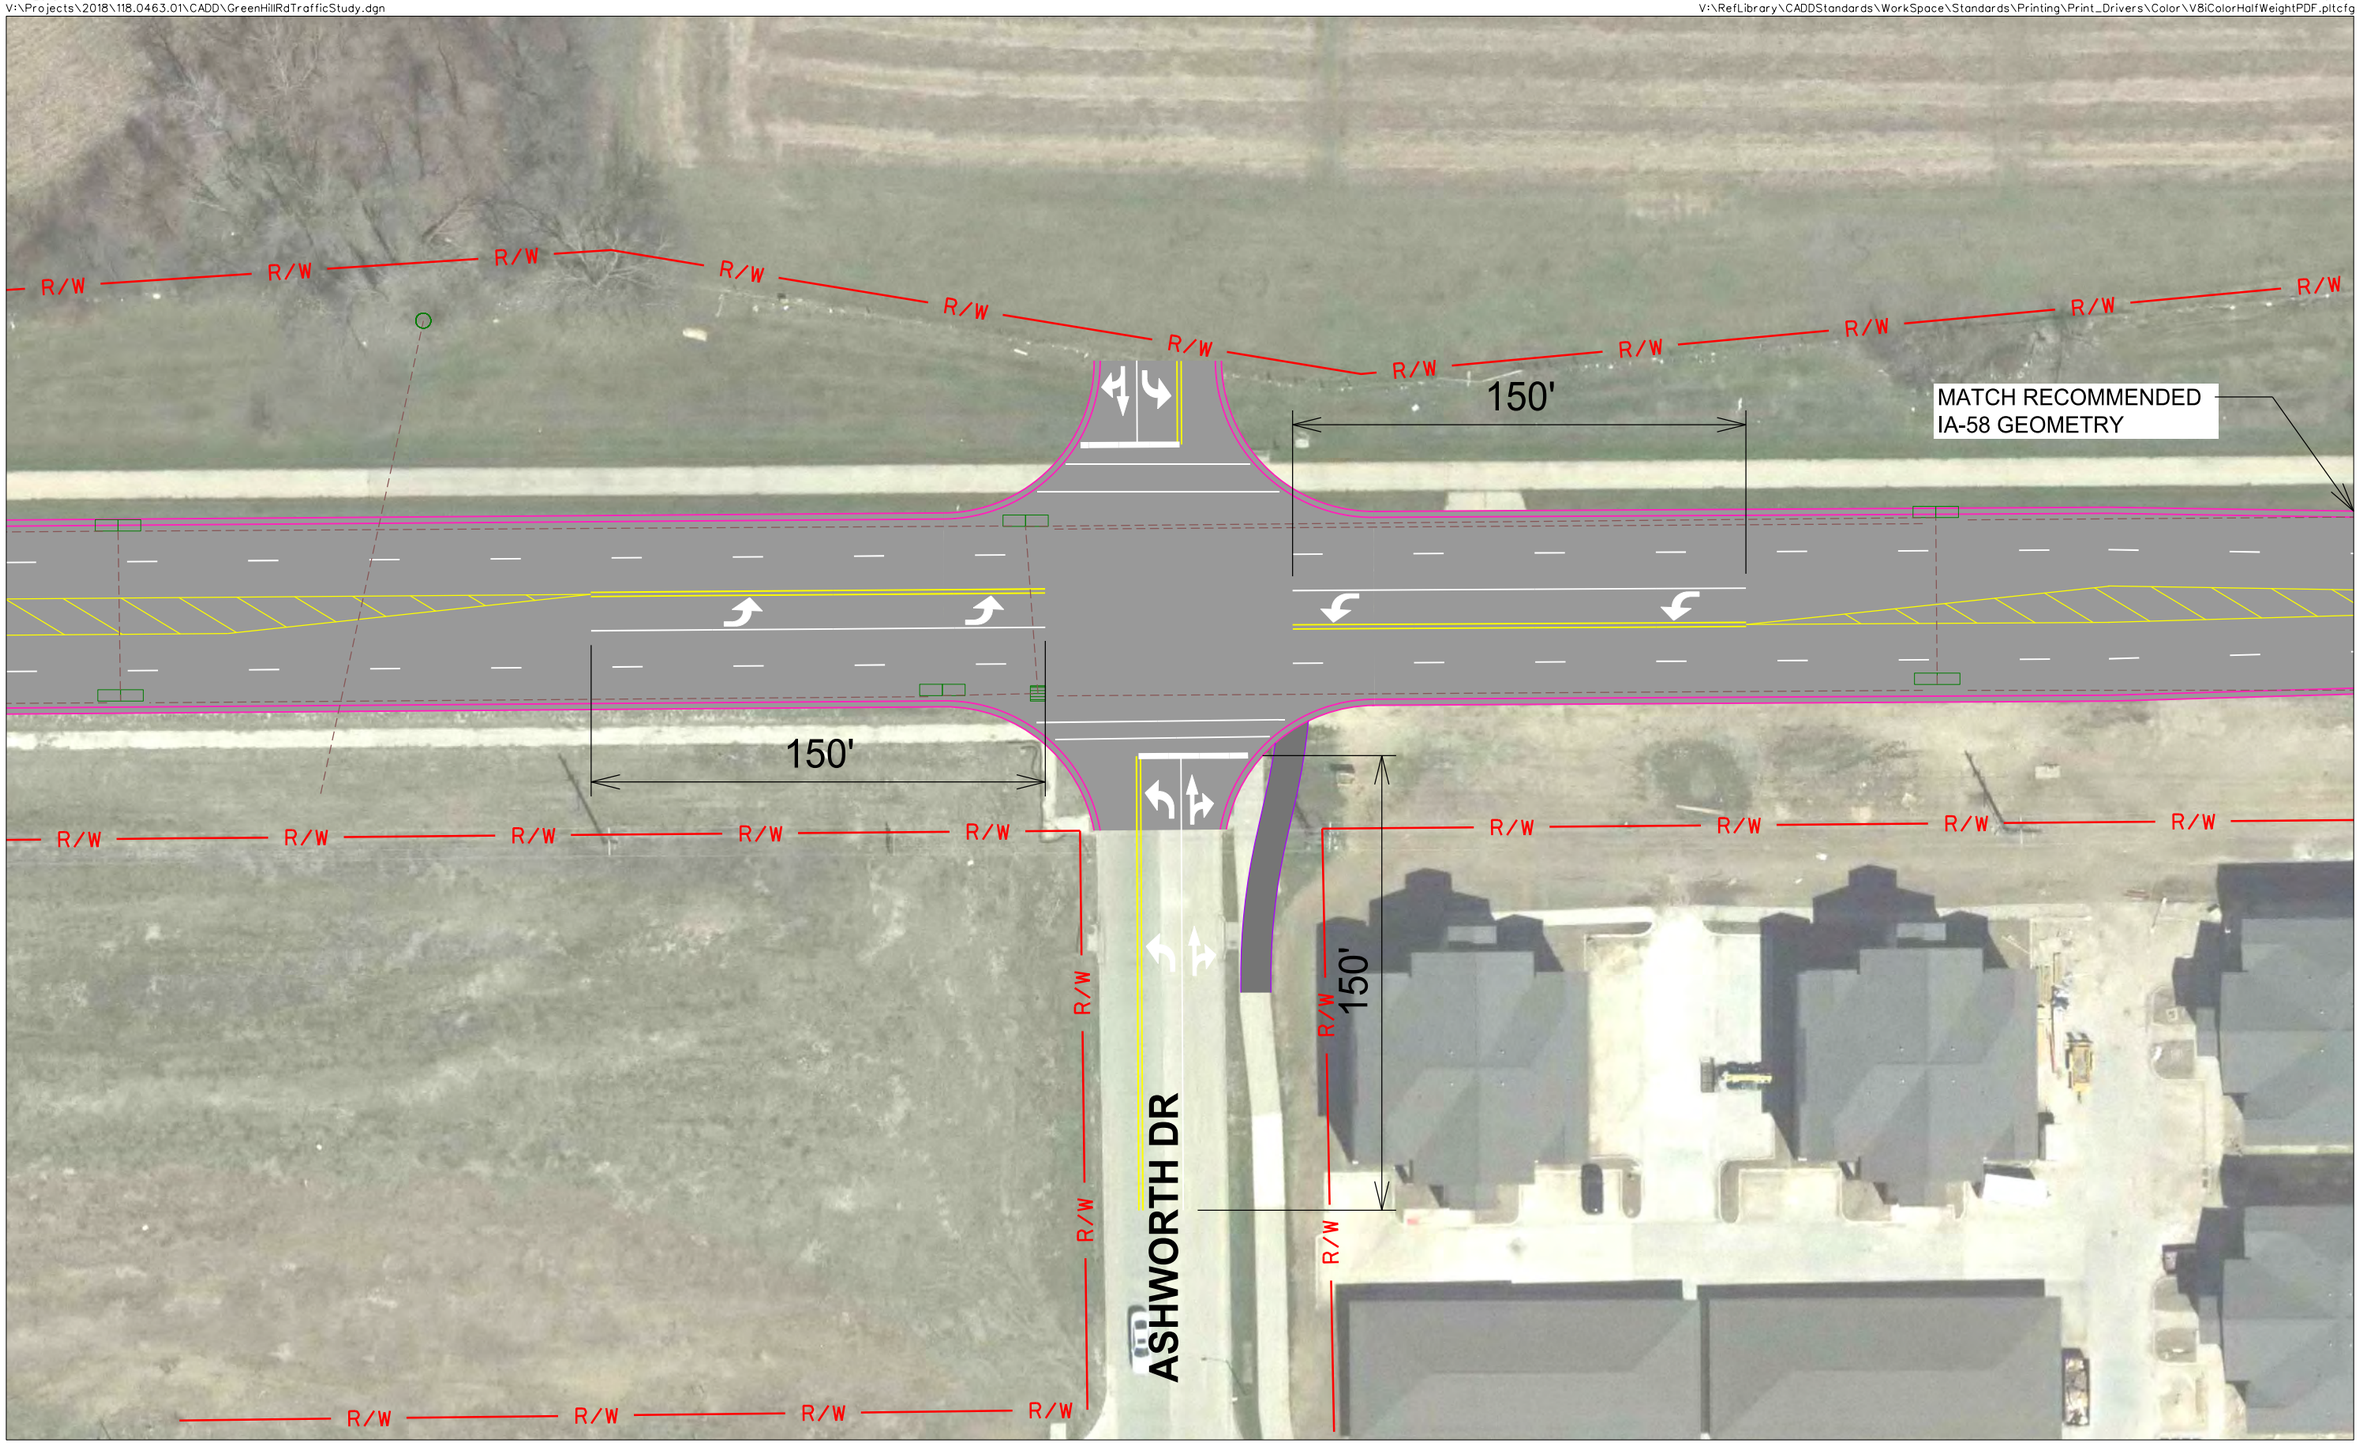

SNYDER & ASSOCIATES

0 25 50
FEET

N

Greenhill Rd Traffic Study

Ashworth Dr Widening

Cedar Falls, Iowa

11/01/2018